FilmL.A., Inc.
6255 W Sunset Blvd, 12th Floor
Hollywood, CA 90028
t: (213)977-8600 - f: (213)977-8601
www.filmla.com

Summary Information

Permit No: F00159460-A **Type of Permit:** FILMING **Release Date:** 12/10/2019

Production Company	WARNER BROS TELEVISION - YOUNG SHELDON
Insured Company Name	SUBSIDIARY OF AT&T WARNER BROS. TELEVISION, A DIVISION OF WB STUDIO ENTERPRISES INC
Contact Phone No. 1	818-954-4342
Contact Phone No. 2	818-954-7870
Fax	
Address	4000 WARNER BLVD, BLDG 137 RM 2077A BURBANK, California 91522
Production Title	YOUNG SHELDON
Type of Production	TV Drama

Producer	Tim Marx
Director	Director Varies
1st AD	Ruby Stillwater Michael Judd
Production Manager	Stephen Lim
FilmL.A. Coordinator	Melissa Levine
Location Manager	Kei Rowan-Young
Primary Phone	Mobile - 310-923-5102
Secondary Phone	
Location Assistant	Zak Kahn
Primary Phone	Mobile - 310-503-2481
Secondary Phone	

Fees

Posting Max	$828.00
Notification Charge	$44.00
LA CITY LANE AND STREET CLOSURE FEE	$312.00
LA CITY DEPT OF REC AND PARKS PARK MONITOR FEE	$1,710.00
FILMLA NON-REFUNDABLE FILM PERMIT RIDER FEE	$111.00
FILMLA MONITOR FEES	$682.50
LA CITY DEPT OF REC AND PARKS CREW PARKING 1-15 VEHICLES	$100.00
LA CITY DEPT OF REC AND PARKS BASECAMP ONLY USE FEE	$450.00
LA CITY DEPT OF REC AND PARKS MONITOR REPORTING FEE	$228.00

Total Permit Fee	$4,465.50
Number of Locations	1

NOT A PERMIT

FilmL.A., Inc.
6255 W Sunset Blvd, 12th Floor
Hollywood, CA 90028
t: (213)977-8600 - f: (213)977-8601
www.filmla.com

Summary Information — Location

Permit Number F00159460-A
Production Company WARNER BROS TELEVISION - YOUNG...
Insured Company SUBSIDIARY OF AT&T WARNER BROS...
Production Title YOUNG SHELDON

Location Manager Kei Rowan-Young
Primary Phone Mobile - 310-923-5102
Secondary Phone

Location Address WOODLEY AVE., BURBANK BL.-TILLMAN REC. PLANT ENTRANCE, LOS ANGELES, CA 91411

Location Type Street

Prep Dates 12/10/2019 - 12/10/2019 09:00 - 15:00 1 day

Film Dates 12/11/2019 - 12/11/2019 09:00 - 17:00 1 day

Strike Dates 12/12/2019 - 12/12/2019 09:00 - 15:00

Open or Closed to the Public Open

Generic Conditions
THE CONSUMPTION OF ALCOHOLIC BEVERAGES AND THE USE OF DRUGS, INCLUDING MARIJUANA, ON LOCATION BY ANY CAST, CREW, OR INVITED GUESTS IS STRICTLY PROHIBITED.
*Certain service and personnel fees required by jurisdictional agencies are not collected by FilmL.A. Any such fees must be paid directly to the appropriate agency, and a separate invoice will be provided to the permittee.
FilmLA Monitor required at a minimum of four hours.
Must comply with attached Rec & Park Conditions. Note: No smoking in City Parks unless guided by the Rec & Park Film Office Monitor or assigned Uniformed Fire Safety Officer in designated areas
Must Maintain 5' Clearance on Sidewalks/Walkways
Must maintain local/emergency access
No cast or crew parking on area streets
No interference with pedestrian traffic
Number of uniformed officers listed on the permit is a minimum requirement. Permittee remains responsible for deploying a sufficient number of uniformed officers to provide traffic and crowd control to ensure the safety of the film crew and the public.
Traffic control must be done in accordance w/MUTCD
Traffic Officers Required
Uniformed officers shall have a copy of the film permit in their possession and are required to confirm that all traffic control signage devices are in place.

Please see attached documents
Woodley btwn Tillman Ent & Burbank WS curb+1 - YOUNG SHELDON.pdf
67504 WOODLEY IOT 1 GUIDELINES.docx
67504 WOODLEY APOLLO FLIGHT FIELD GUIDELINES.docx
Woodley (closure) btwn Tillman & Burbank - YOUNG SHELDON (Rev 1).pdf

Equipment on Location

Type	Quantity
10 Ton Truck	3
5 or 10 ton trucks	2
Camera cars	1
Cast/Crew vehicles	30
Generator	2
Picture vehicles	10
Portable restrooms	2
Semi Trucks	2

Personnel on Location

Type	Quantity
Cast	2
Crew	100
Extras	10
FilmL.A. Monitor(s)	1
Off-Duty/Retired LAPD Officer(s)	2
Rec & Park Monitor required	1

NOT A PERMIT

FilmL.A., Inc.
6255 W Sunset Blvd, 12th Floor
Hollywood, CA 90028
t: (213)977-8600 - f: (213)977-8601
www.filmla.com

Summary Information — Location

Permit Number F00159460-A
Production Company WARNER BROS TELEVISION - YOUNG...
Insured Company SUBSIDIARY OF AT&T WARNER BROS...
Production Title YOUNG SHELDON

Location Manager Kei Rowan-Young
Primary Phone Mobile - 310-923-5102
Secondary Phone

Stakebed Trucks	6
Trailers	3
Vans	4

Filming Activities Camera in car; Camera on sticks; Drive by; Drive ups & away; Driving shots; Driving shots with the flow of traffic; Equipment across street; Equipment on property; Equipment on sidewalk & street; Equipment on sidewalk, in curb lane & across street; Exterior Dialogue; Exterior establishing shots; Handheld equipment; Intermittent traffic control - 2 minute standard (except 0700-0900 hrs & 1500-1900 hrs); Precision driving (within or below posted speed limit only); Day: Kids on side of road. Picture vehicle parked on side of road. VALLEY FLYERS CLUB NOT TO ALLOW ANY PLANES TO FLY 9A-3P // Night: drive by of a bus & RV & car at night. Camera on side of road. ITC as needed. ;

Jurisdiction **Political:** Los Angeles City - Council District 06 **Police:** Los Angeles Police **Fire:** Los Angeles City Department

Thomas Guide **Page:** 561 **Grid:** F1

Approvals

FILML.A. MONITORS	Eric Warczinsky
LOS ANGELES CITY DEPARTMENT OF TRANSPORTATION - CLOSURES	Joshua Mingo
LOS ANGELES CITY POLICE DEPARTMENT	Richard Priest
LOS ANGELES CITY DEPARTMENT OF REC & PARKS - FILM OFFICE	Isabel Aguilar
LOS ANGELES CITY DEPARTMENT OF PUBLIC WORKS-COMMISSIONER	Kevin James

Coordinator Note CMS (Changeable message signs) must be placed at Victory Bl. and at Burbank Bl and a traffic officer must be stationed at either side of the closure as well. *The production company must maintain access to service road just north of the entrance to the Tillman Water Plant. *The westbound left turn lane onto Woodley Av. from Victory Bl. must remain open and unobstructed at all times. *Sign must be placed on Burbank Blvd that reads: ACCESS TO THE PARK ALLOWED OFF OF VICTORY BLVD.; Sign must be placed on Victory Blvd. that reads: PARK ACCESS ALLOWED ONLY, NO THROUGH TRAFFIC.

Coordinator Note MONITOR REQUIRED
12/10, 0800-1500
12/11, 0800-1500
12/12, 0800-1500

Coordinator Note Rec & Park Monitor required
12/11, 0700-1700

Coordinator Note RIDER A RELEASES LOCATION

Parking

Base Camp Location Type : Other Location	WOODLEY PARK 6335 Woodley Ave, Los Angeles, CA, 91406	**Crew Parking** Location Type : Other Location	4918 Tyrone Ave, Los Angeles, CA, 91423

Posting "No Parking" signs E/S WOODLEY AVE, BURBANK BLVD TO TILLMAN PLANT ENTRANCE

Approximate Footage more than 1800 **Log Number** 265468

Date(s) 12/11/2019 to 12/11/2019 **Time(s)** 07:00 to 22:00

NOT A PERMIT

FilmL.A., Inc.
6255 W Sunset Blvd, 12th Floor
Hollywood, CA 90028
t: (213)977-8600 - f: (213)977-8601
www.filmla.com

Summary Information

Location

Permit Number F00159460-A
Production Company WARNER BROS TELEVISION - YOUNG...
Insured Company SUBSIDIARY OF AT&T WARNER BROS...
Production Title YOUNG SHELDON

Location Manager Kei Rowan-Young
Primary Phone Mobile - 310-923-5102
Secondary Phone

Lane / Full Closure FULL ROAD CLOSURE WOODLEY AVE (BOTH DIRECTIONS), FROM BURBANK BLVD.-TILLMAN PLANT ENTRANCE
Approximate Footage 0 - 300
Date(s) 12/11/2019 to 12/11/2019 **Time(s)** 09:00 to 15:00

Lane / Full Closure LANE CLOSURES OF SOUTHBOUND LANE CURBSIDE ADJACENT LANE FROM BURBANK BLVD.-TILLMAN PLANT ENTRANCE
Approximate Footage 0 - 300
Date(s) 12/12/2019 to 12/12/2019 **Time(s)** 09:00 to 15:00

Lane / Full Closure SOUTH BOUND CURBSIDE & ADJACENT LANE CLOSURES FROM BURBANK BLVD.-TILLMAN PLANT ENTRANCE
Approximate Footage 0 - 300
Date(s) 12/10/2019 to 12/10/2019 **Time(s)** 09:00 to 15:00

NO PERMIT

Permit #14015946-A

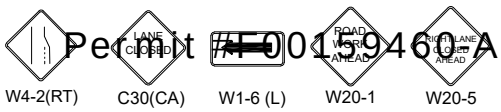

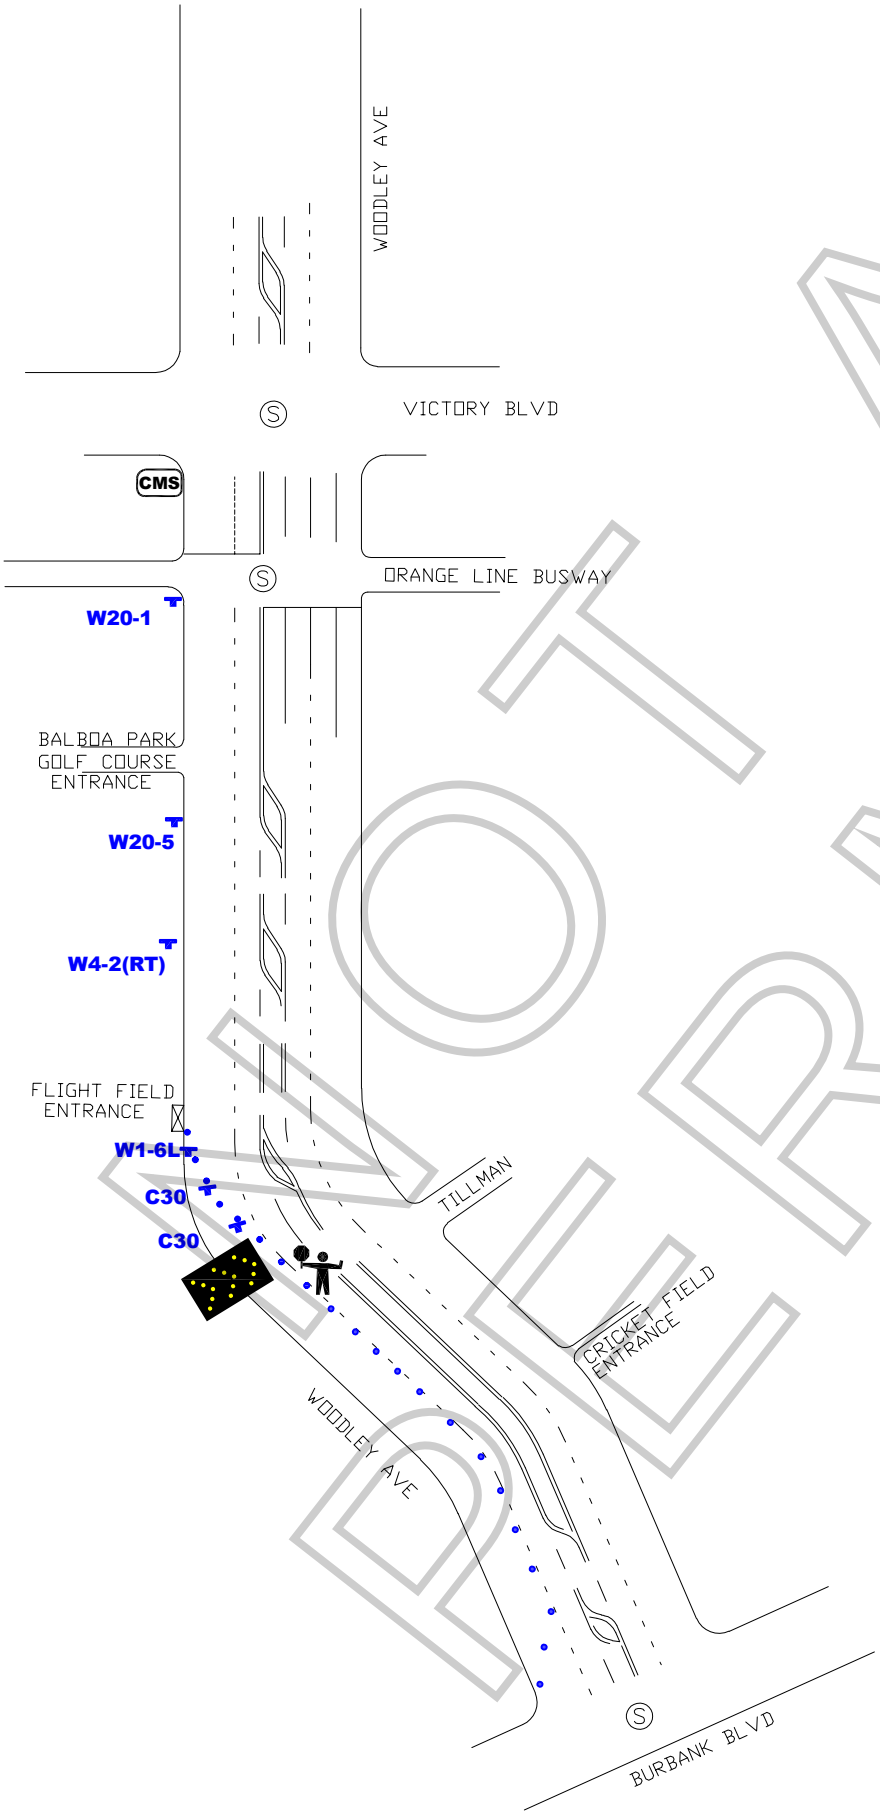

- TRAFFIC SIGNAL
- TRAFFIC CONE
- TYPE I W/ SIGN
- FLASHING ARROW SIGN (FAS)
- TRAFFIC OFFICER OR FLAGGER

ALL TRAFFIC CONTROL WILL BE INSTALLED TO MEET OR EXCEED THE MUTCD AND WATCH MINIMUM REQUIREMENTS

CMS

SINGLE LANE AHEAD

EXPECT MAJOR DELAYS

USE BALBOA

NOT A PERMIT

WORK ZONE TRAFFIC CONTROL PLAN GENERAL NOTES

1. **DATE/TIME:**
   12-10-19 FROM 09:00 HOURS TO 15:00 HOURS.
   12-12-19 FROM 09:00 HOURS TO 15:00 HOURS
2. ALL SIGNING, STRIPING, AND TRAFFIC CONTROL DEVICES SHALL CONFORM TO THE (CURRENT) STATE OF CALIFORNIA DEPARTMENT OF TRANSPORTATION (CALTRANS) STANDARD PLANS AND STANDARD SPECIFICATIONS, CALIFORNIA MUTCD, AND ANY ADDENDUMS THERETO, AND AS SHOWN ON THESE PLANS, SYMBOLS AND ABBREVIATIONS USED ARE SHOWN ON CALTRANS STANDARD PLANS.
3. THERE WILL BE NO INTERFERENCE WITH TRAFFIC SIGNALS OR CROSSWALKS.
4. CONES WILL BE 28" MINIMUM HEIGHT AND HAVE REFLECTORIZED SLEEVES FOR NIGHT WORK.
5. POLICE WILL DIRECT TRAFFIC IF NECESSARY.

TCP FOR:	WBTV YOUNG SHELDON
LOCATION:	WOODLEY CLOSURE TILLMAN TO BURBANK CITY OF LOS ANGELES, CA
CONTACT:	KEI ROWAN-YOUNG PH# 310.923.5102
JCL TRAFFIC SERVICES	(213) 622-9775 C31-CA Lic # 805357
DATE / REVISIONS	DRAFTER: Edgar J. Soto SCALE: N.T.S. FILM LA: Melissa Levine

Permit #F001594160-A

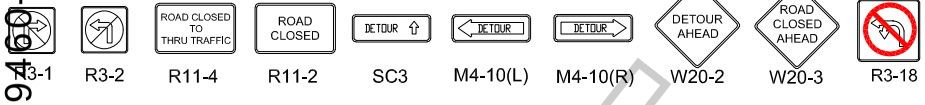

Ⓢ TRAFFIC SIGNAL

TRAFFIC CONE

TYPE I W/ SIGN

FLASHING ARROW SIGN (FAS)

CMS CHANGEABLE MESSAGE SIGN (CMS)

TYPE III BARRICADE WITH SIGN

TYPE III BARRICADE

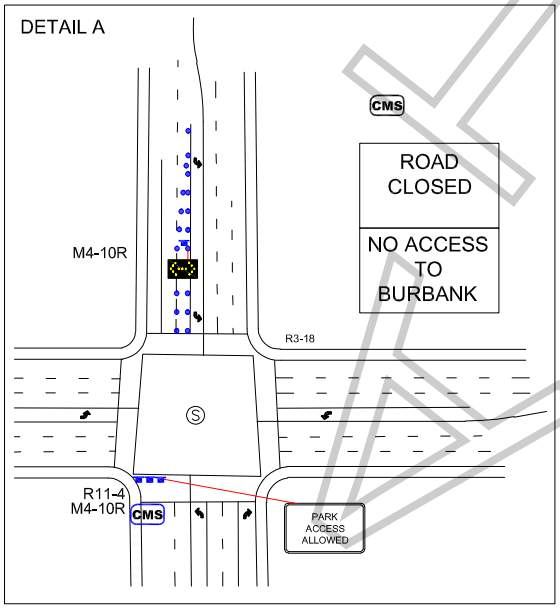

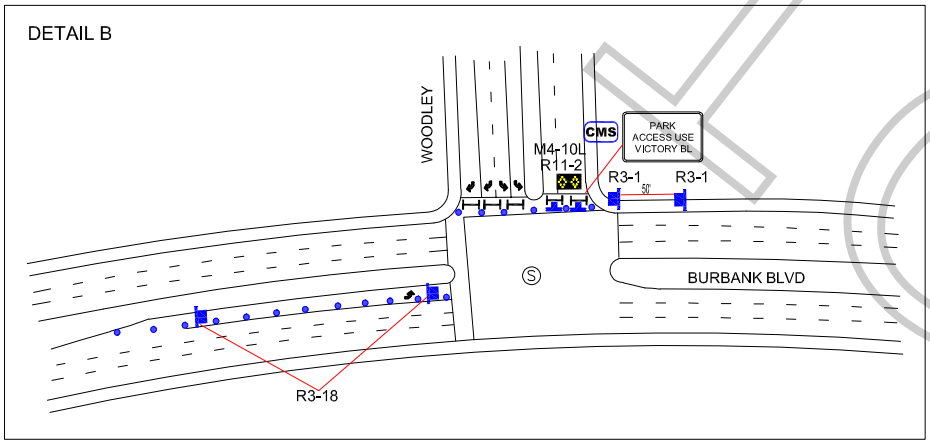

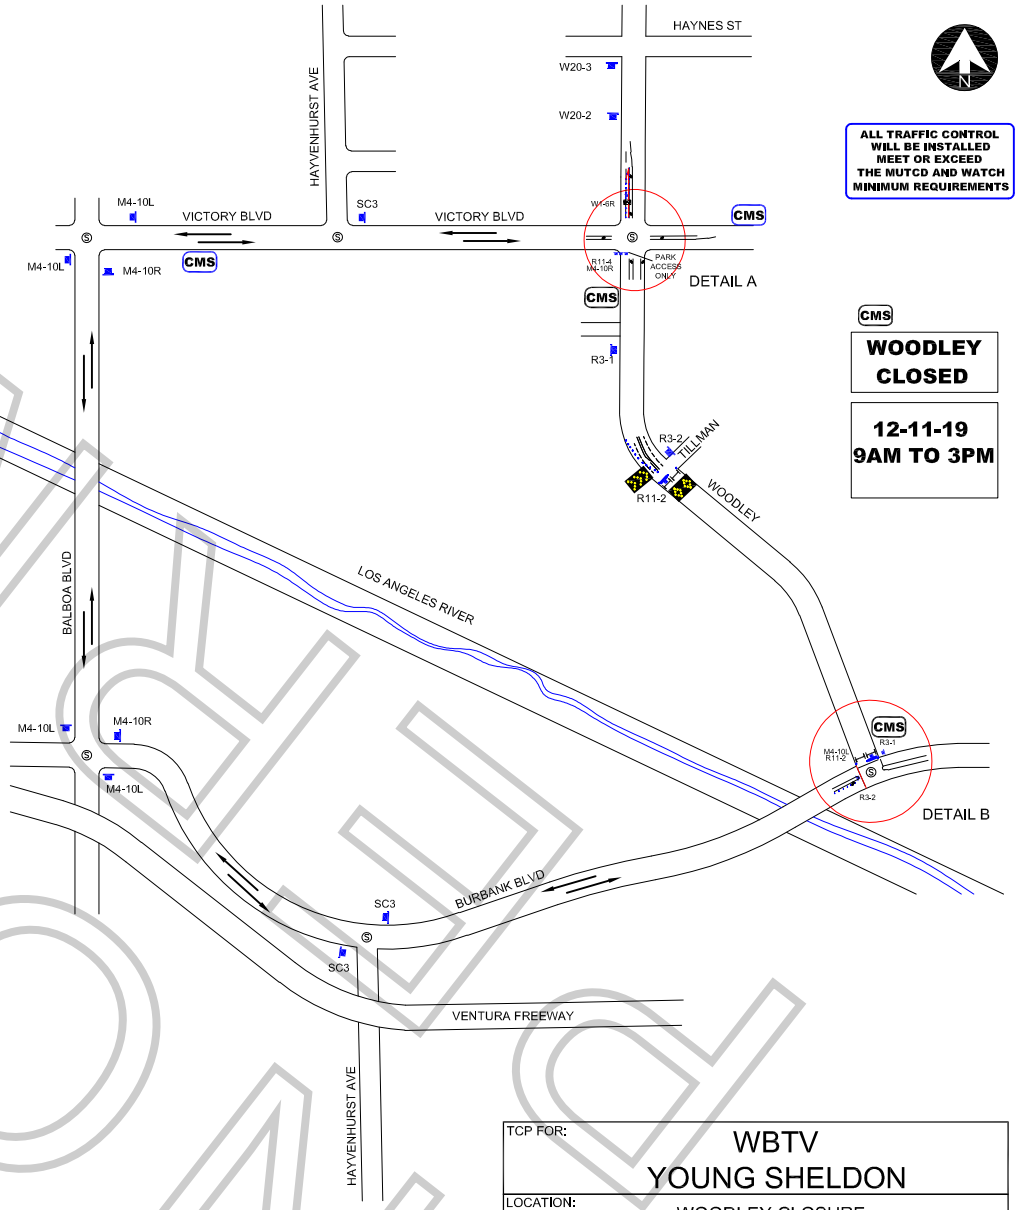

ALL TRAFFIC CONTROL WILL BE INSTALLED MEET OR EXCEED THE MUTCD AND WATCH MINIMUM REQUIREMENTS

CMS
WOODLEY CLOSED

12-11-19 9AM TO 3PM

WORK ZONE TRAFFIC CONTROL PLAN GENERAL NOTES

1. DATE/TIME: 12-11-19 FROM 09:00 HOURS TO 15:00 HOURS.

2. ALL SIGNING, STRIPING, AND TRAFFIC CONTROL DEVICES SHALL CONFORM TO THE (CURRENT) STATE OF CALIFORNIA DEPARTMENT OF TRANSPORTATION (CALTRANS) STANDARD PLANS AND STANDARD SPECIFICATIONS, CALIFORNIA MUTCD, AND ANY ADDENDUMS THERETO, AND AS SHOWN ON THESE PLANS, SYMBOLS AND ABBREVIATIONS USED ARE SHOWN ON CALTRANS STANDARD PLANS.
3. THERE WILL BE NO INTERFERENCE WITH TRAFFIC SIGNALS OR CROSSWALKS.
4. CONES WILL BE 28" MINIMUM HEIGHT AND HAVE REFLECTORIZED SLEEVES FOR NIGHT WORK.
5. POLICE WILL DIRECT TRAFFIC IF NECESSARY.

TCP FOR: WBTV YOUNG SHELDON

LOCATION: WOODLEY CLOSURE
TILLMAN TO BURBANK
CITY OF LOS ANGELES, CA

CONTACT:
KEI ROWAN-YOUNG
PH# 310.923.5102

JCL TRAFFIC SERVICES
(213) 622-9775
C31-CA Lic # 805357

DATE	REVISIONS	DRAFTER: Edgar J. Soto
		SCALE: N.T.S.
		FILM LA:

WORK ZONE